




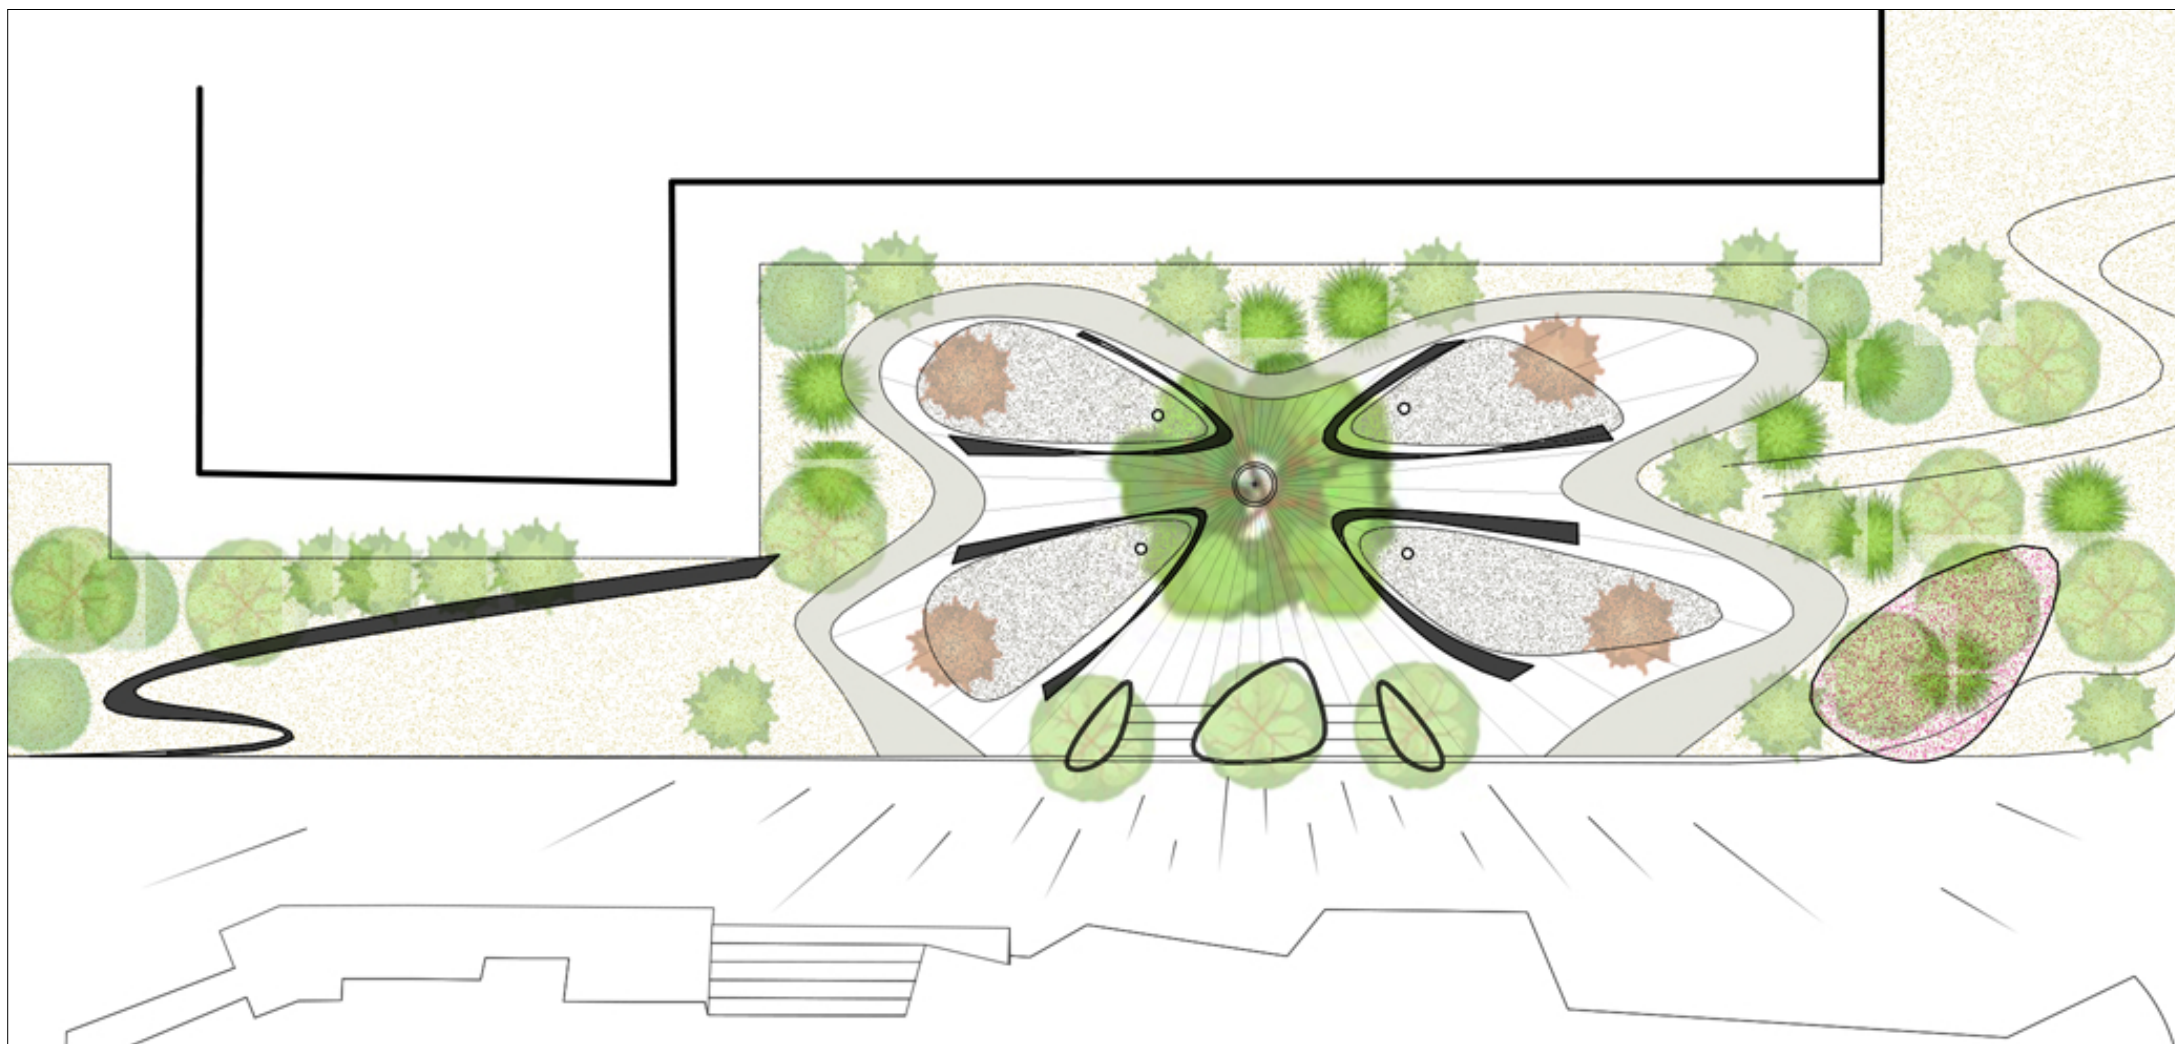


SITE PLAN

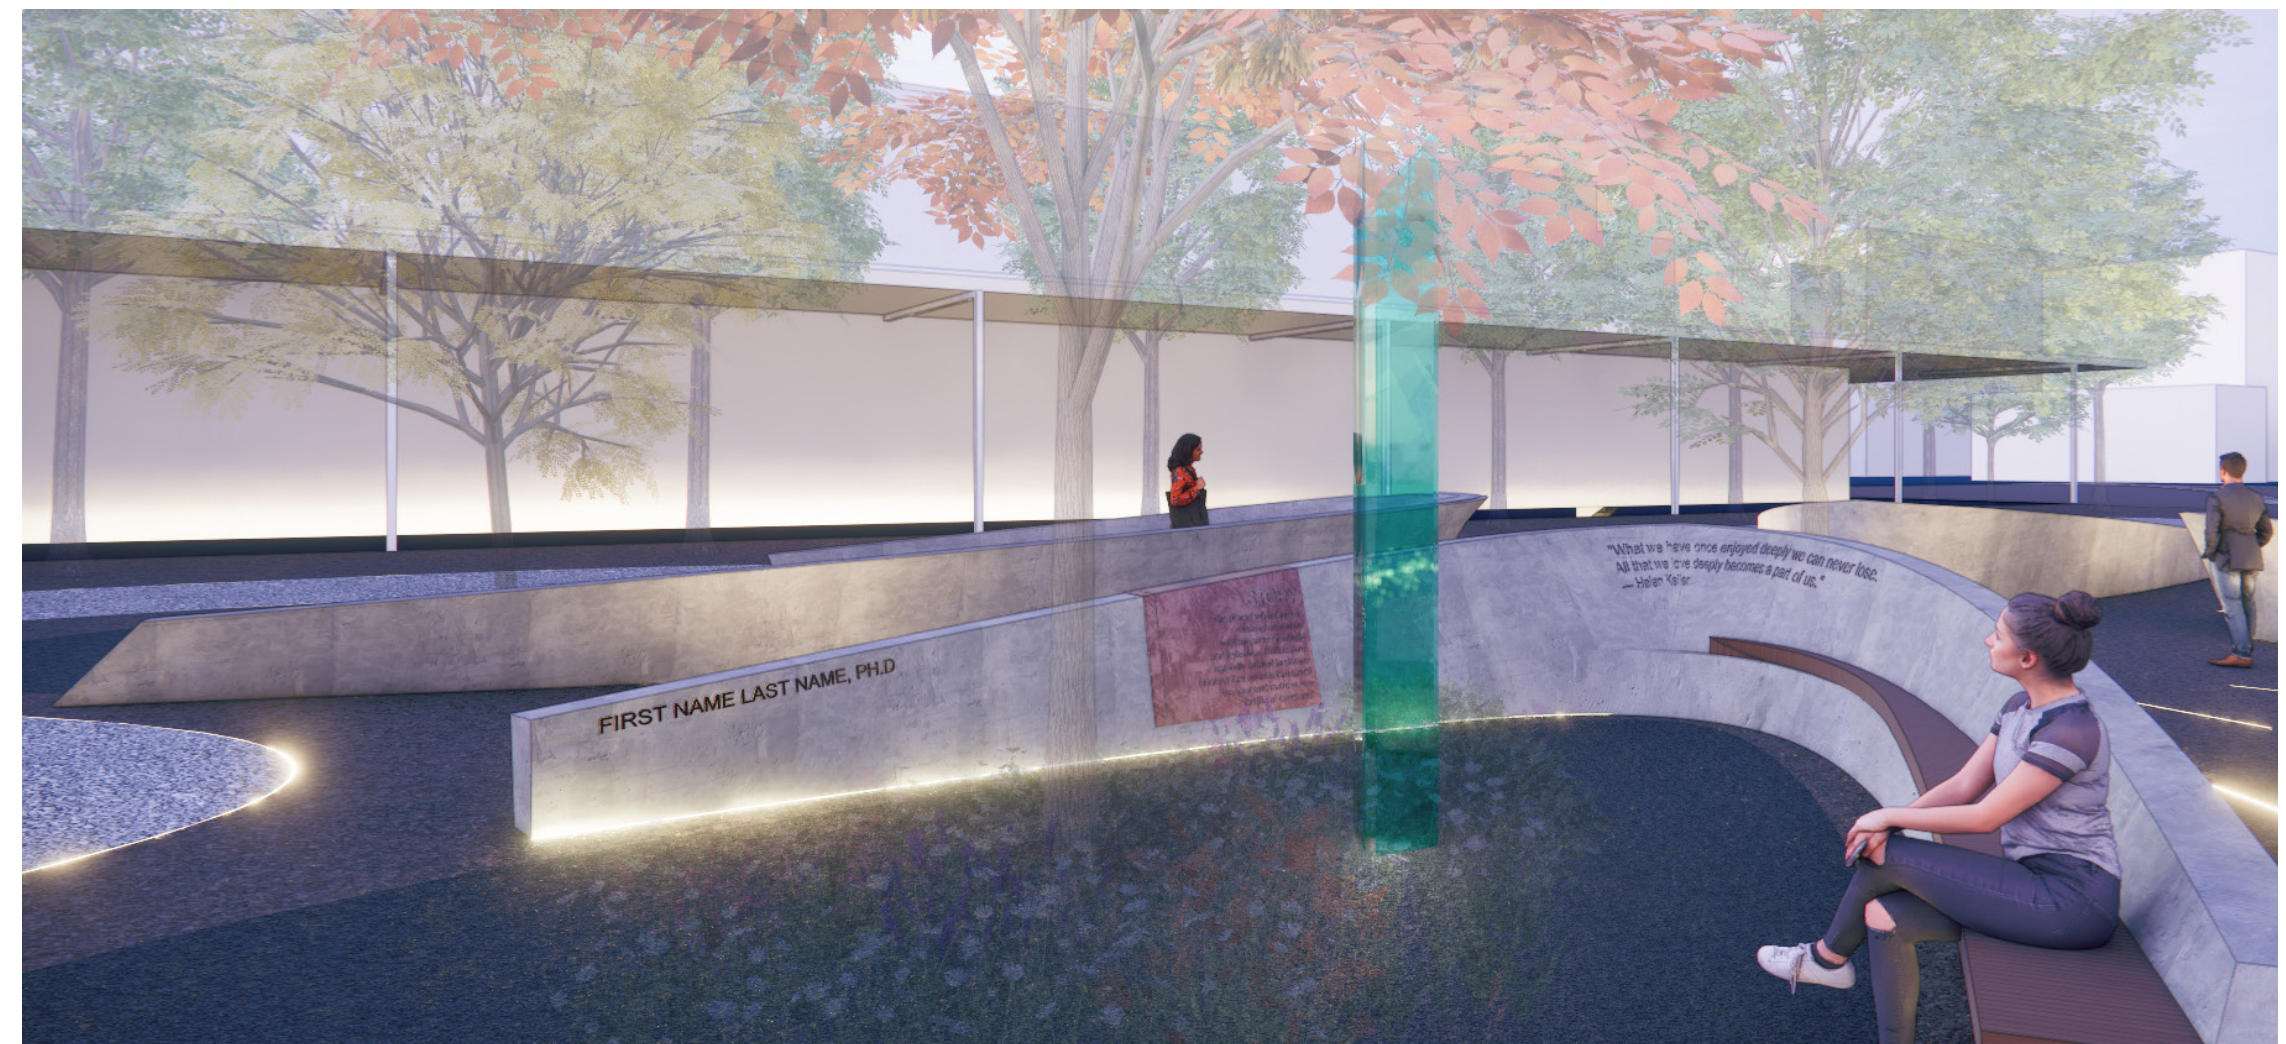


MEMORIAL BLOOM - POD

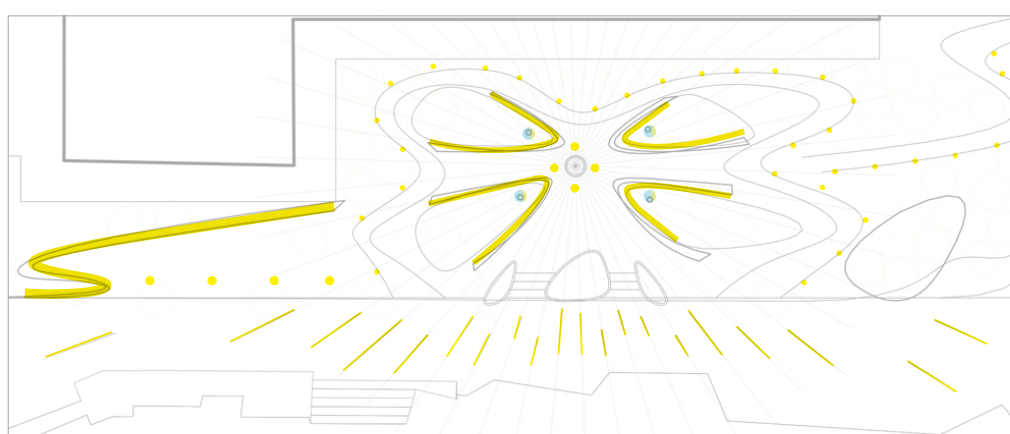


LIGHTING

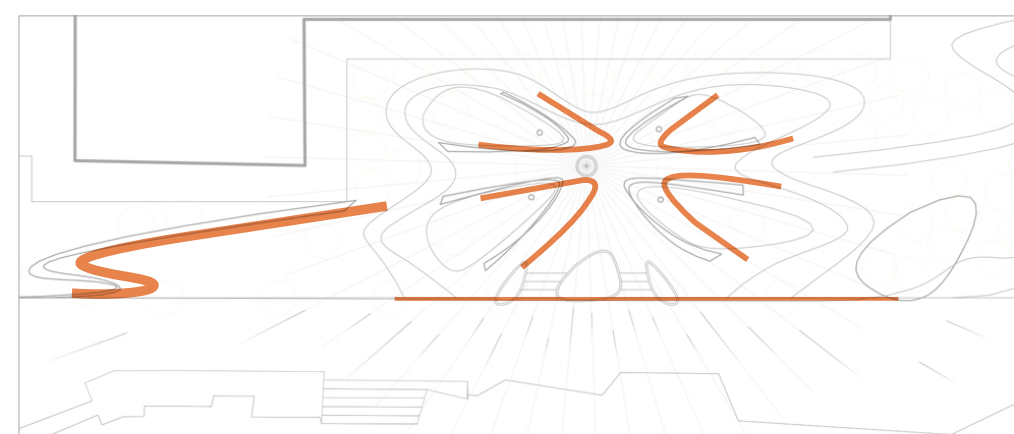

EDGES

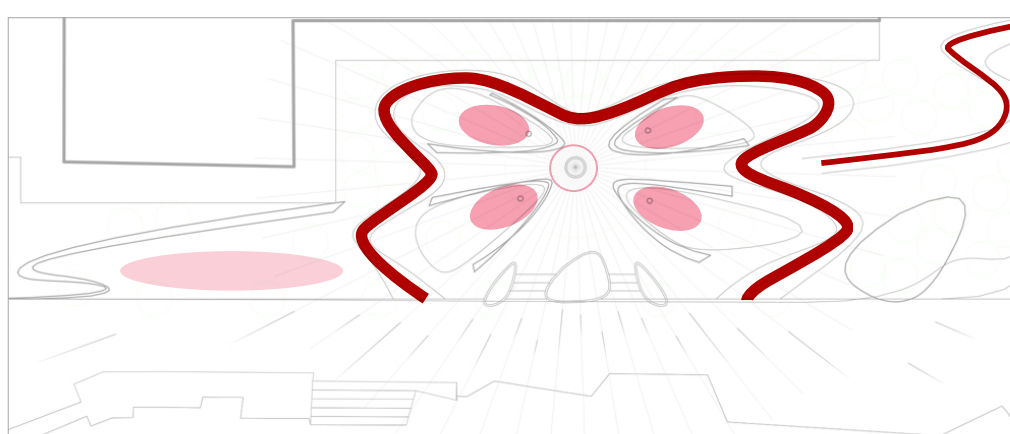

PATH / PLACE

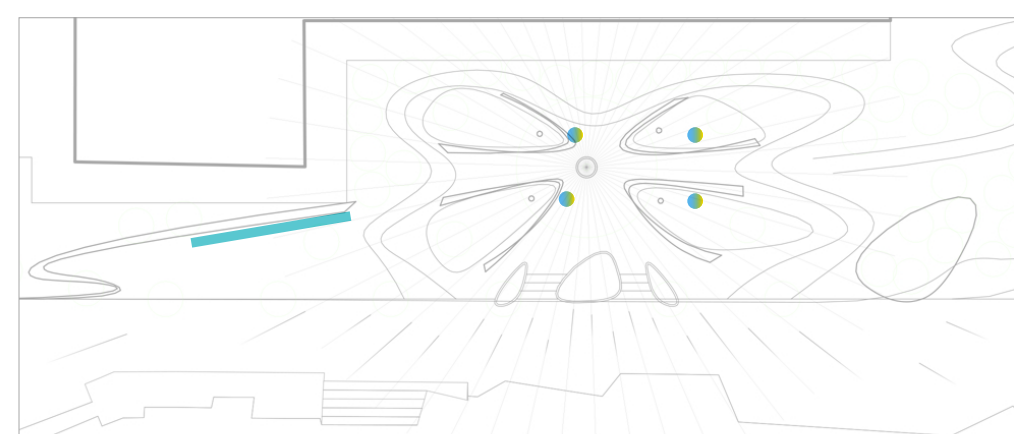

MARKERS / SIGNAGE



DETAIL